REFERENCES

SHEET No.	DESCRIPTION

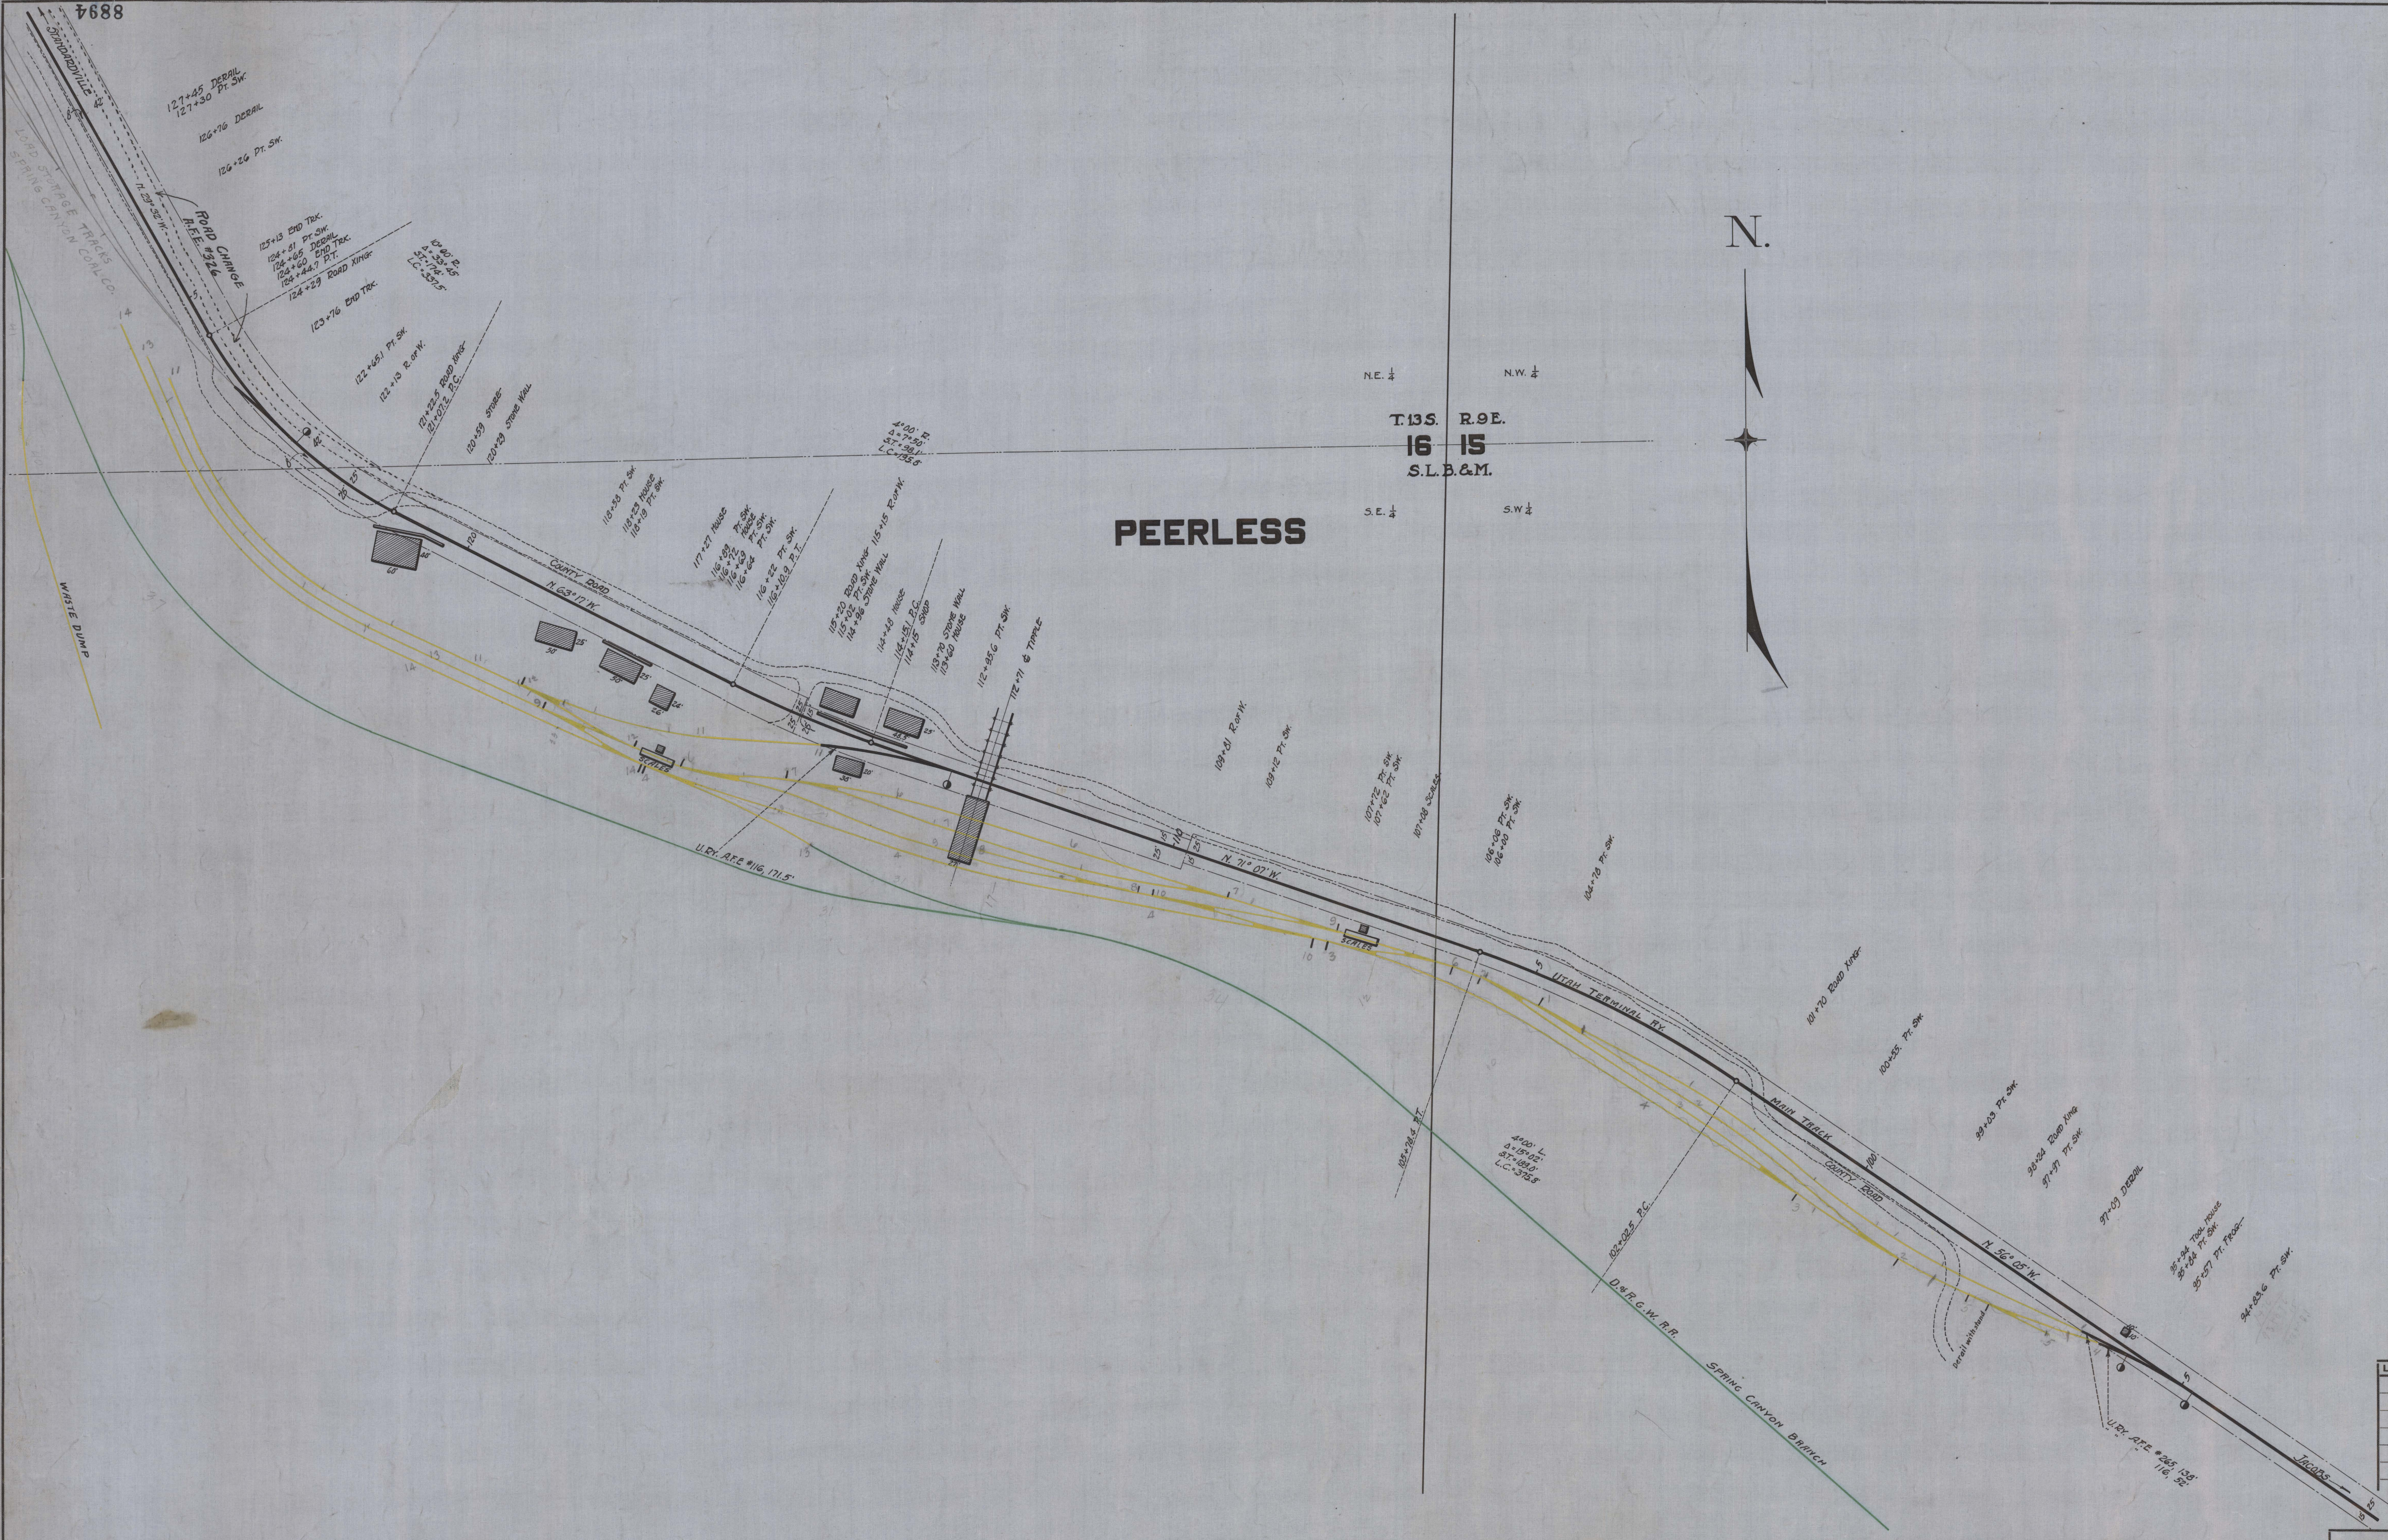
8894
STANDARDVILLE
PEERLESS
N.
N.E. ¼
N.W. ¼
T.13S. R.9E.
16 15
S.L.B.&M.
S.E. ¼
S.W. ¼
127+45 DERAIL
127+30 PT. SW.
126+76 DERAIL
126+26 PT. SW.
N. 29° 32' W.
ROAD CHANGE A.F.E. #326
125+13 END TRK.
124+81 PT. SW.
124+65 DERAIL
124+60 END TRK.
124+44.7 P.T.
124+29 ROAD XING
10° 00' R.
Δ=33° 45'
S.T.=174'
L.C.=337.5'
123+76 END TRK.
122+65.1 PT. SW.
122+13 R. OF W.
121+22.5 ROAD XING
121+07.2 P.C.
120+59 STORE
120+29 STONE WALL
LOAD STORAGE TRACKS SPRING CANYON COAL CO.
WASTE DUMP
60'
40'
120
COUNTY ROAD
N. 63° 17' W.
4°00' R.
Δ=7°50'
S.T.=98.1'
L.C.=195.8'
118+58 PT. SW.
118+23 HOUSE
118+19 PT. SW.
117+27 HOUSE
116+89 PT. SW.
116+72 HOUSE
116+69 PT. SW.
116+64 PT. SW.
116+22 PT. SW.
116+10.9 P.T.
115+20 ROAD XING
115+02 PT. SW.
114+96 STONE WALL
115+15 R. OF W.
114+48 HOUSE
114+15.1 P.C.
114+15 SHOP
113+70 STONE WALL
113+60 HOUSE
112+95.6 PT. SW.
112+71 ℄ TIPPLE
50'
25'
24'
26'
48.5'
20'
38'
27'
SCALES
U. RY. A.F.E #116, 171.5'
110
N. 71° 07' W.
109+81 R. OF W.
109+12 PT. SW.
107+72 PT. SW.
107+62 PT. SW.
107+08 SCALES
106+06 PT. SW.
106+00 PT. SW.
104+78 PT. SW.
105+78.4 P.T.
4°00' L.
Δ=15°02'
S.T.=189.0'
L.C.=375.8'
102+02.5 P.C.
UTAH TERMINAL RY.
D.&R.G.W. R.R.
SPRING CANYON BRANCH
101+70 ROAD XING
100+55. PT. SW.
99+03. PT. SW.
98+24 ROAD XING
97+97 PT. SW.
97+09 DERAIL
95+94 TOOL HOUSE
95+84 PT. SW.
95+57 PT. FROG
94+83.6 PT. SW.
MAIN TRACK
COUNTY ROAD
100
N. 56° 05' W.
derail with stand
U. RY. A.F.E. #265, 138'
" " " 116, 52'
JACOBS

REVISIONS

LETTER	DATE	REMARKS

UTAH RAILWAY CO.

ENGINEERING DEPARTMENT, SALT LAKE CITY

UTAH TERMINAL RAILWAY
STATION MAP AT
PEERLESS.

MADE BY Elwood B. Stockman DATE 8-14-25
TRACED BY ______ " ______ BILL NO. ______
CHECKED BY ______ " ______
SCALE 1"=100'

NO. 8894

UA123